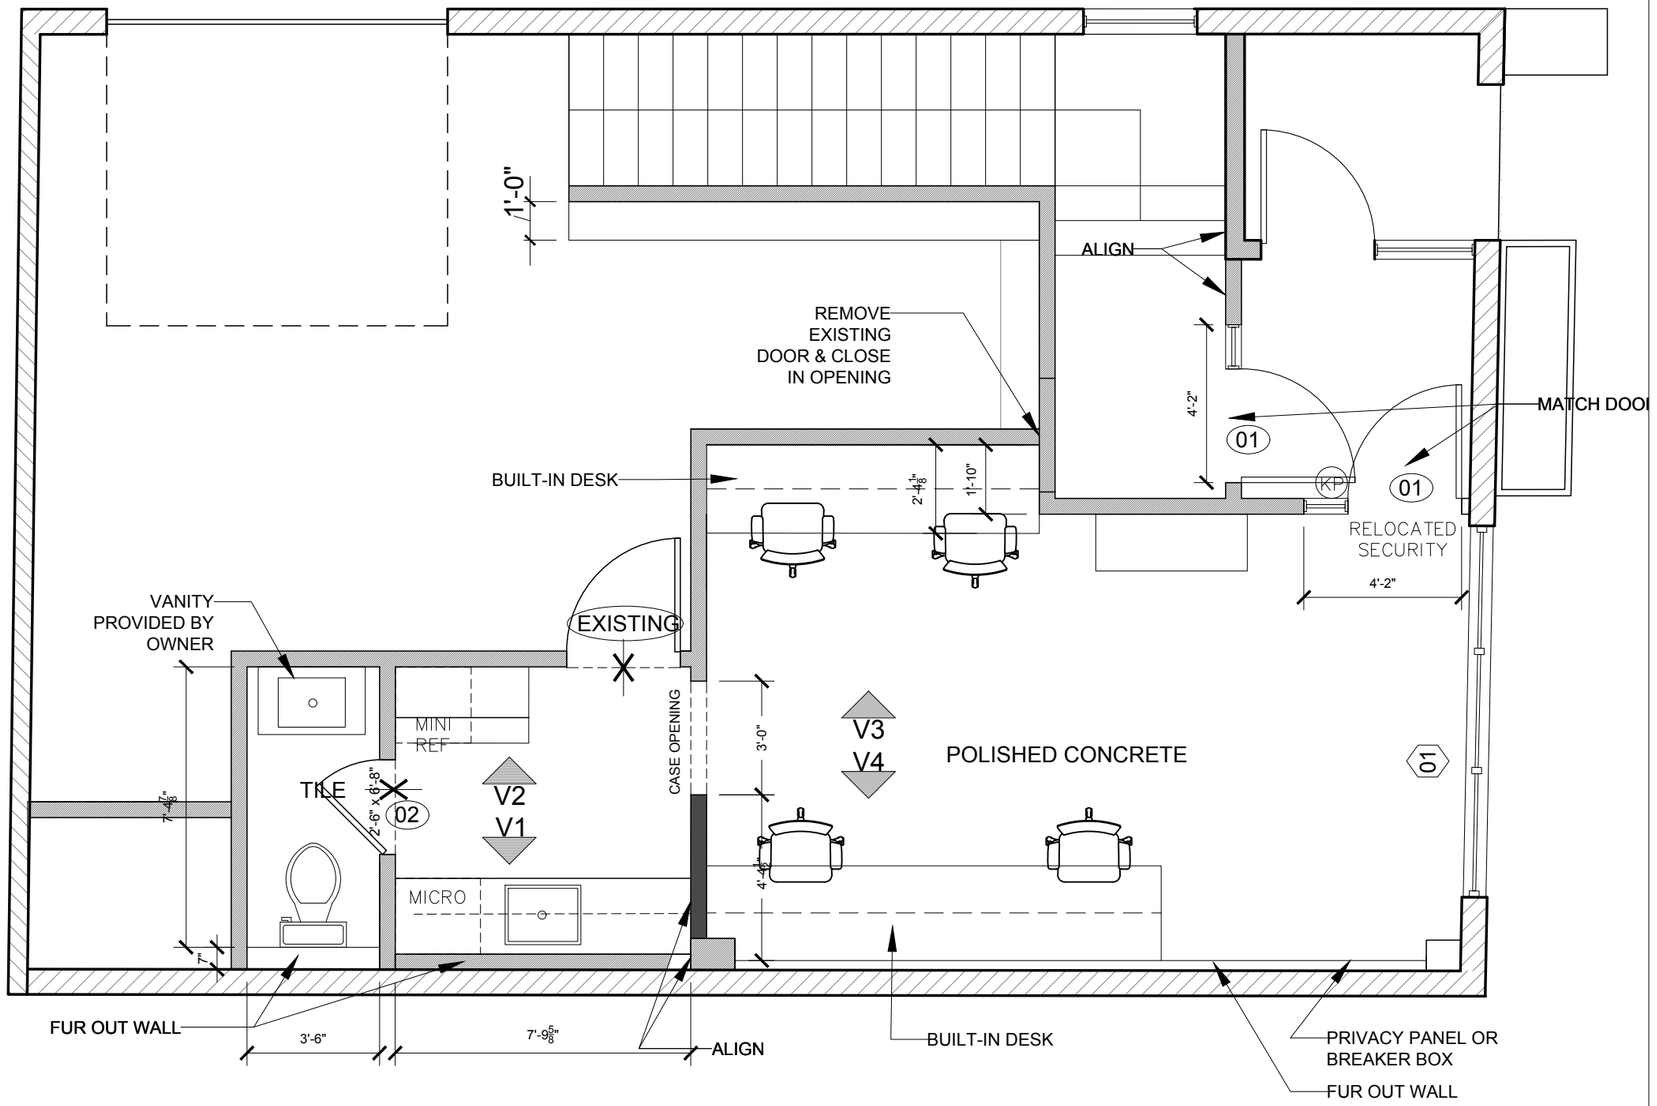

FLOOR PLAN LEVEL ONE
SCALE: 1/4"=1'-0"

O&CO

O&Co.

POLLARD DESIGN
2247 SYLVAN AVE.
DALLAS TEXAS

JOB NAME:	POLLARD
SCALE:	3/16" = 1'-0"
DRAWN BY:	HO
CHECKED BY:	HO
ISSUE DATE:	9.21.2022
FLOOR PLAN	
SHEET SIZE:	36X24

SHEET NUMBER
A2

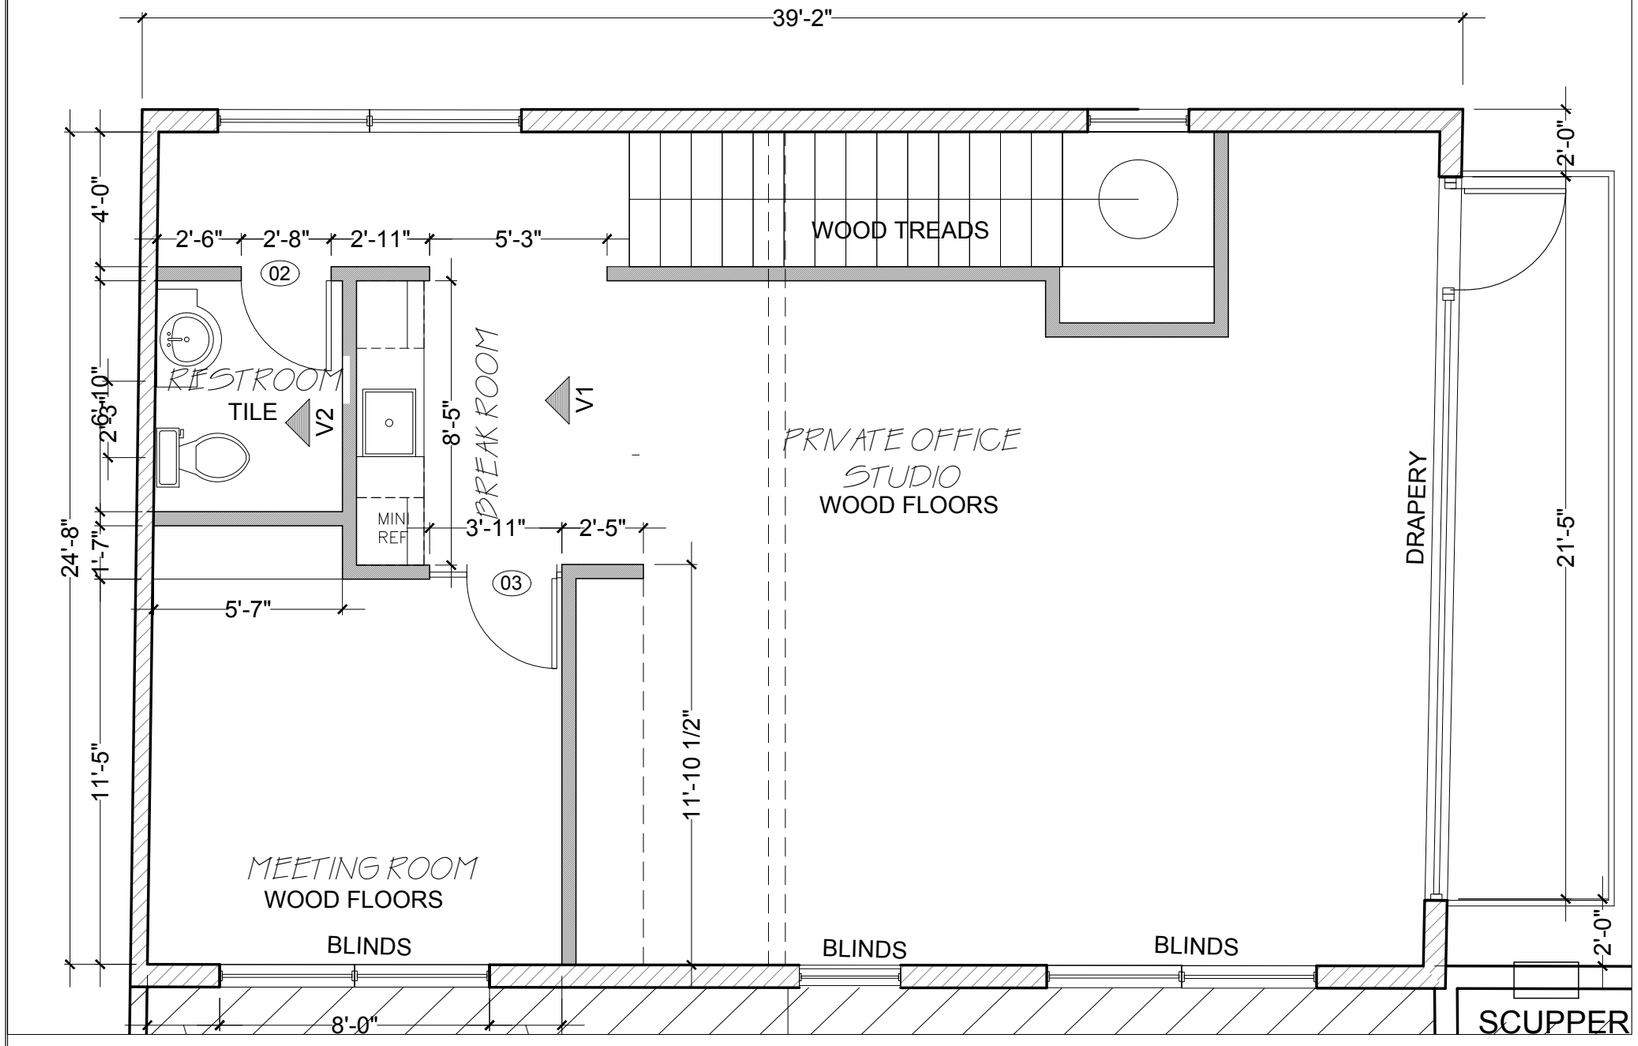

FLOOR PLAN LEVEL TWO
SCALE: 1/4"=1'-0"

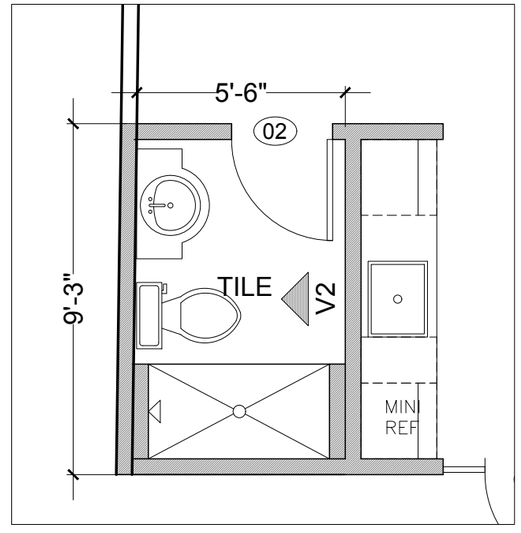

FLOOR PLAN LEVEL TWO: RR OPT
SCALE: 1/4"=1'-0"

O&CO

O&Co.

POLLARD DESIGN
2247 SYLVAN AVE.
DALLAS TEXAS

JOB NAME:	POLLARD
SCALE:	3/16" = 1'-0"
DRAWN BY:	HO
CHECKED BY:	HO
ISSUE DATE:	9.21.2022
FLOOR PLAN	
SHEET SIZE:	36X24

SHEET NUMBER
A3